


PLOT LAYOUT 60 CM UPWARD

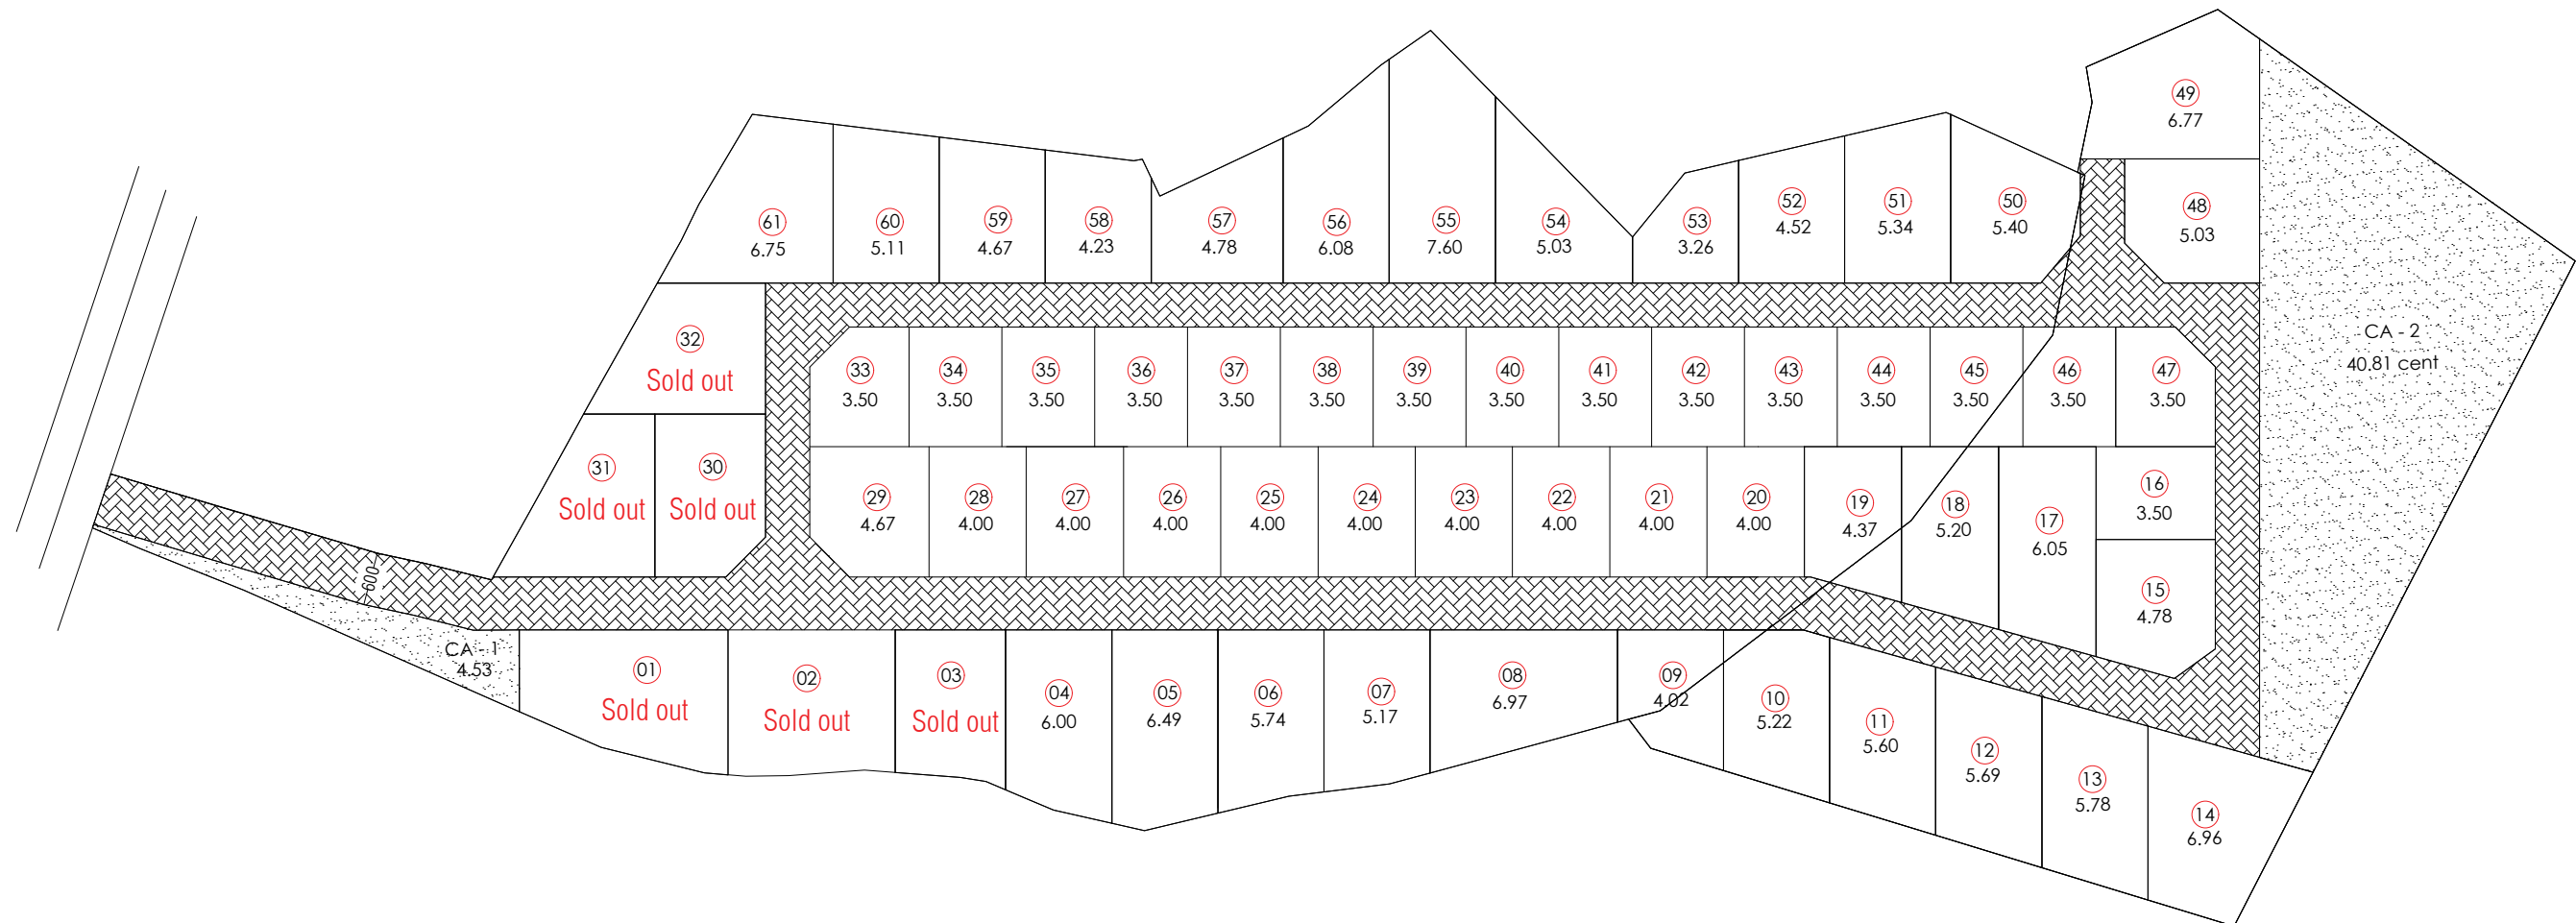

AREA STATEMENT

TOTAL PLOT AREA = 408.80 CENT

PLOT TO BE DEVELOPED = 293.69 CENT

COMMON AREA = 45.34 CENT

PROPOSED ROAD AREA = 69.77 CENT